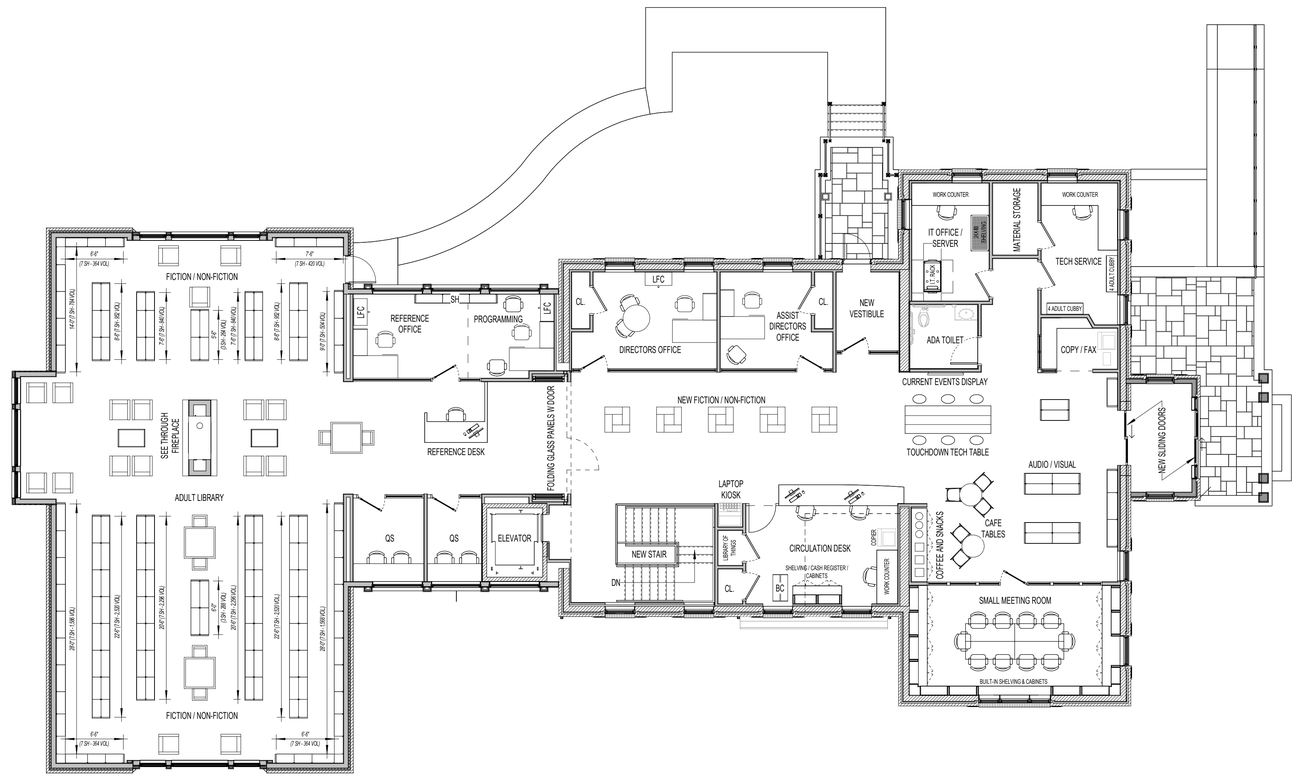

© Beatty Harvey Coco Architects, LLP

BHC ARCHITECTS

| project:

Additions and Alterations to the Shelter Island Public Library

37 North Ferry Road, Shelter Island, NY 11964

PROPOSED MAIN LEVEL PLAN

| scale: 1/8" = 1'-0" | project no: 10090 | date: 10/25/23 | sheet no: PR-DD-02